




# BOTTOM REINFORCEMENT

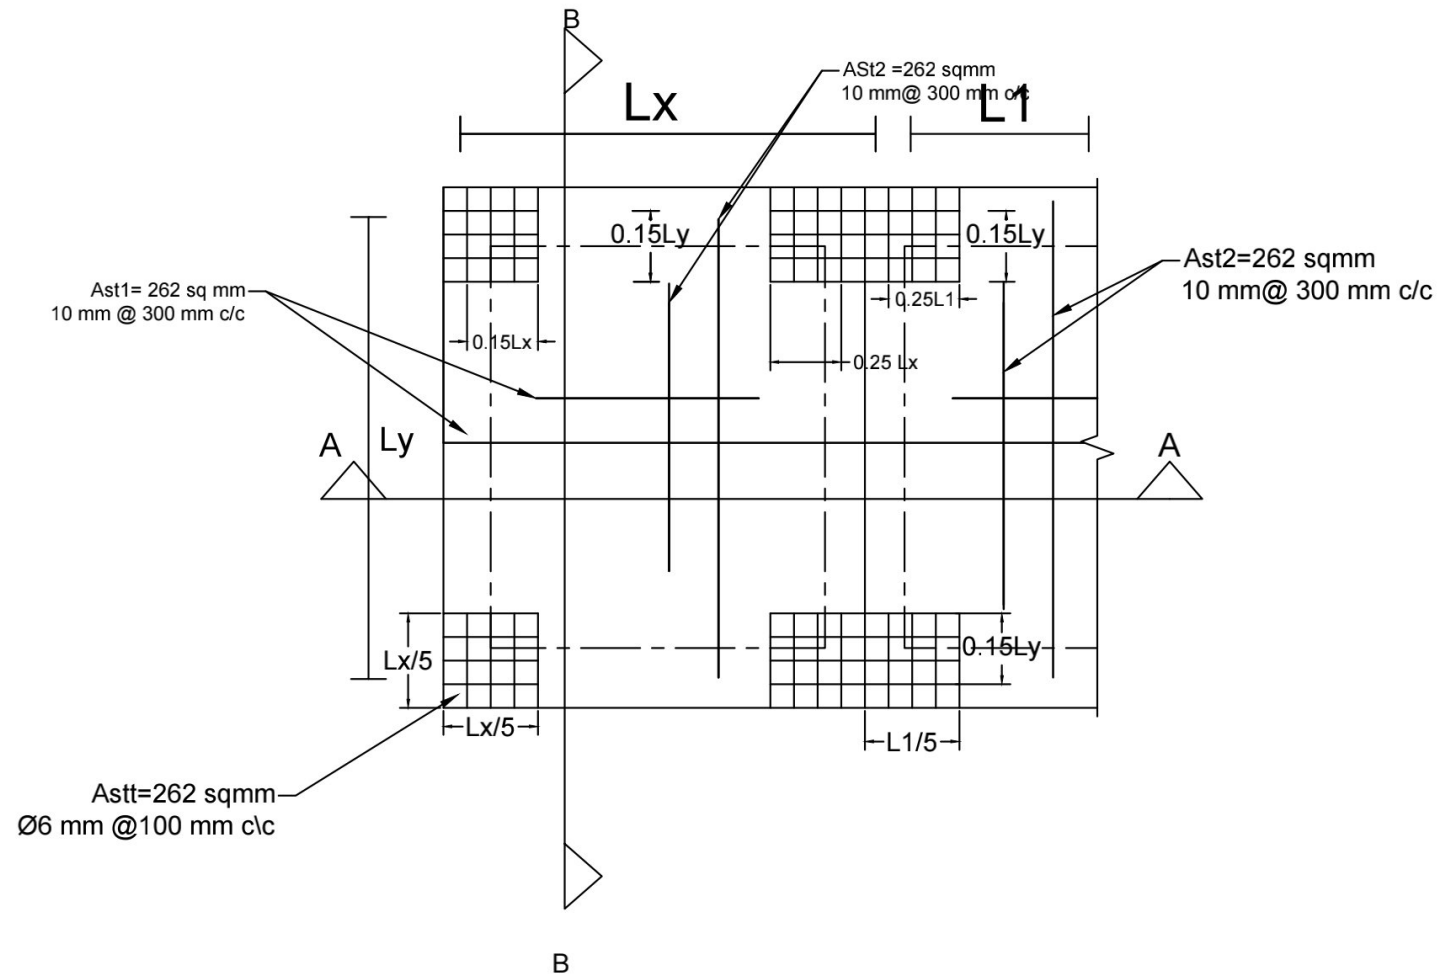

# TOP REINFORCEMENT

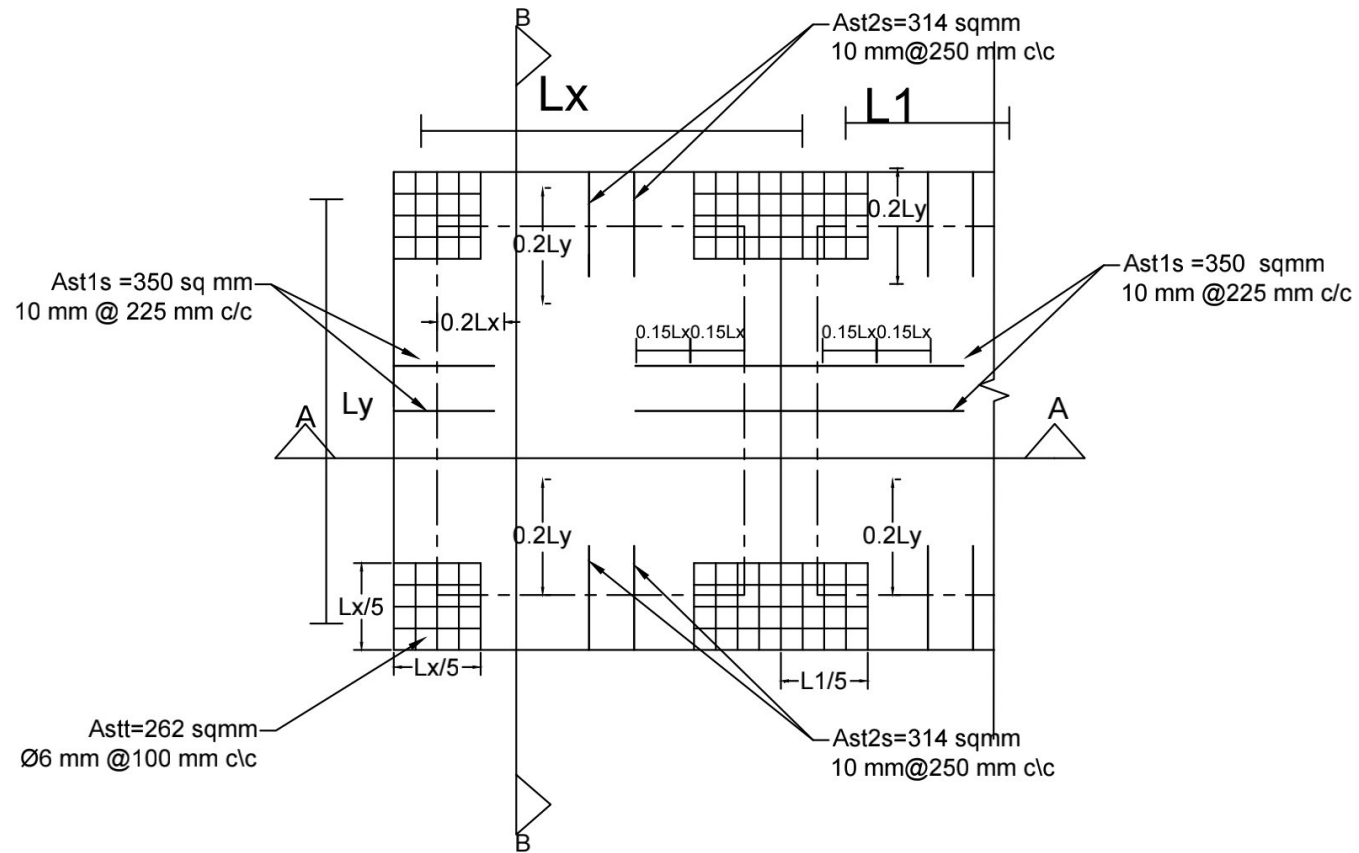

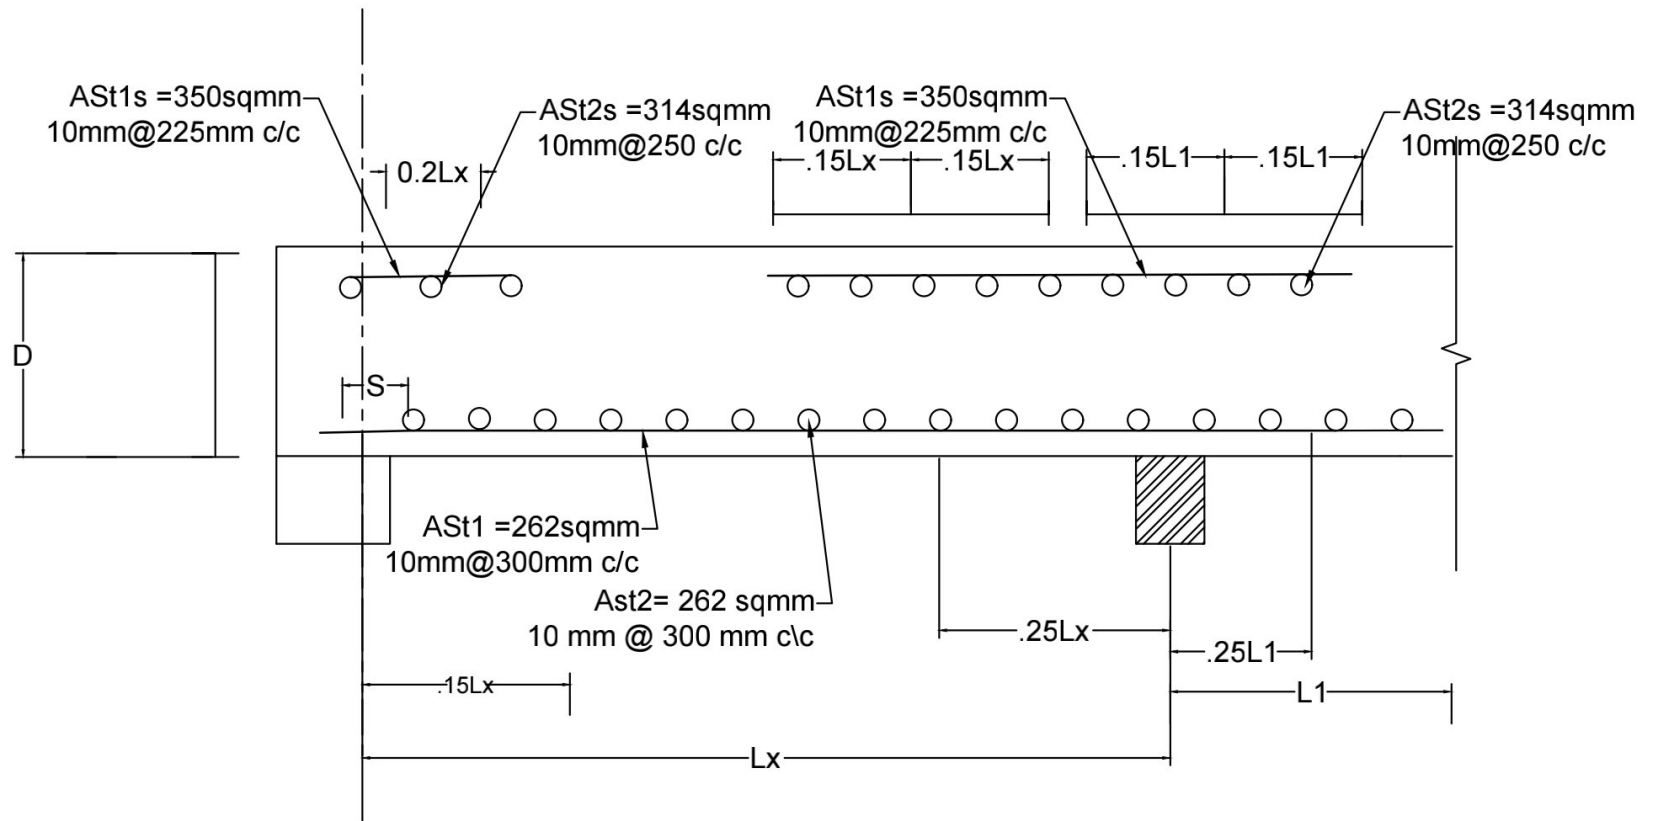

SECTION AT A-A

